SURVEYED AND DRAWN NOVEMBER 2000.
THIS DRAWING IS BASED ON INFORMATION BELIEVED TO BE CORRECT
NO GUARANTEE TO THE DRAWINGS ACCURACY IS GIVEN OR IMPLIED

UPDATE MARCH 2008 - 3x LX TRUSSES ADDED - F.O.H SECTION ADDED
UPDATE SEP 2009 - REVISED FLYING / LX

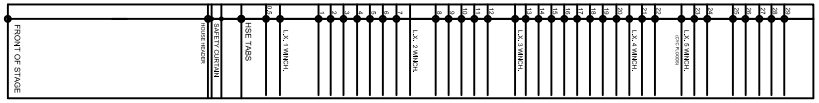

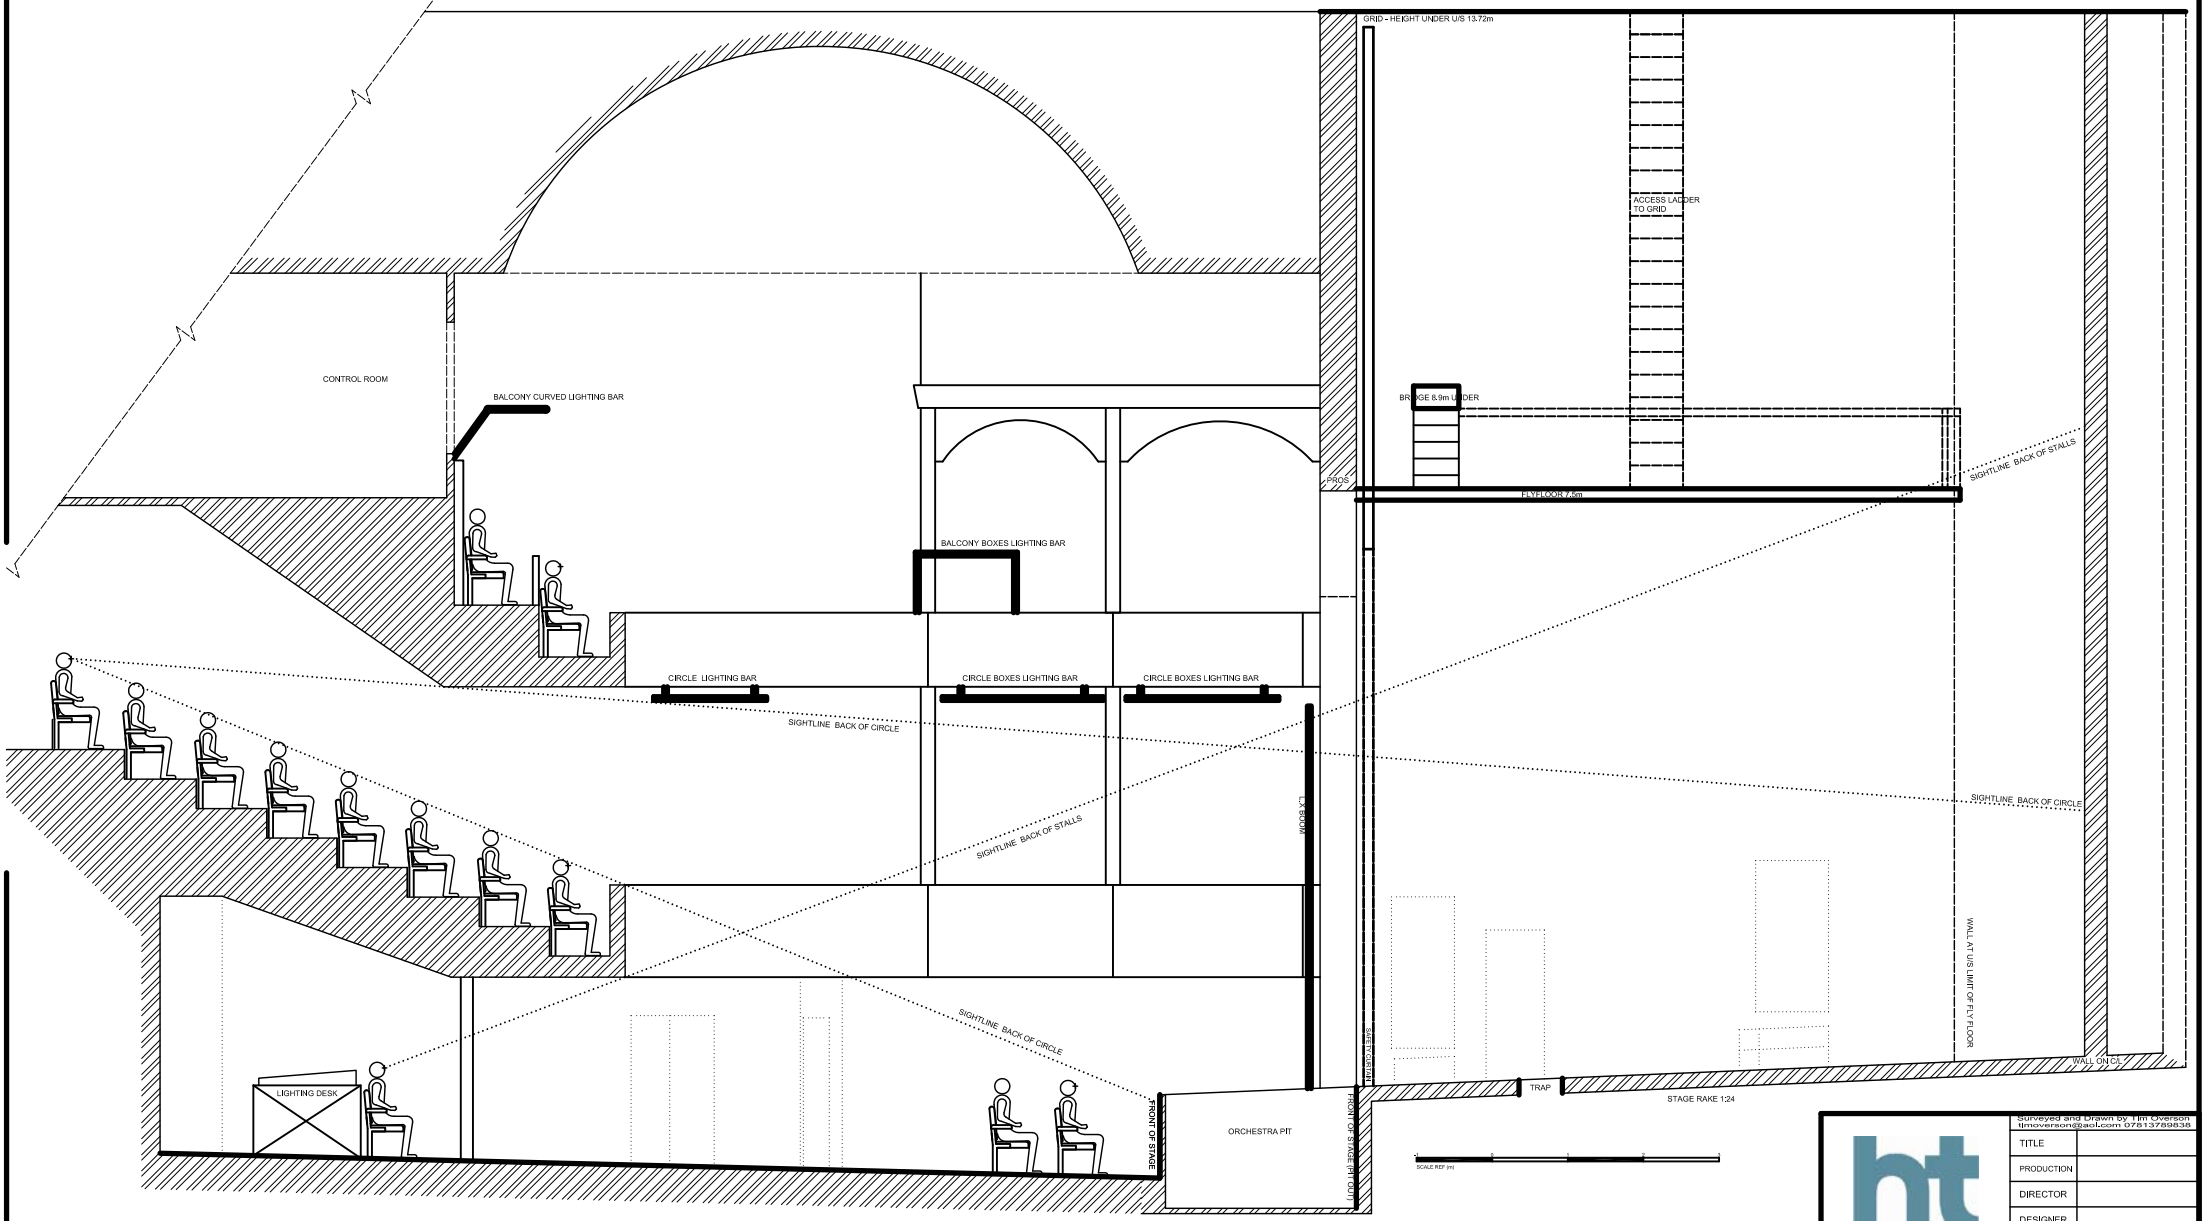

HARROGATE THEATRE
OXFORD STREET
HARROGATE
NORTH YORKS, HG1 1QF

Surveyed and Drawn by Tim Overson
timoverson@aol.com 07813789838

TITLE	
PRODUCTION	
DIRECTOR	
DESIGNER	
DRAWN BY	
SCENE	
Ref No.	
SCALE	1:25 @ A0 / 1:100 @ A4
DATE	